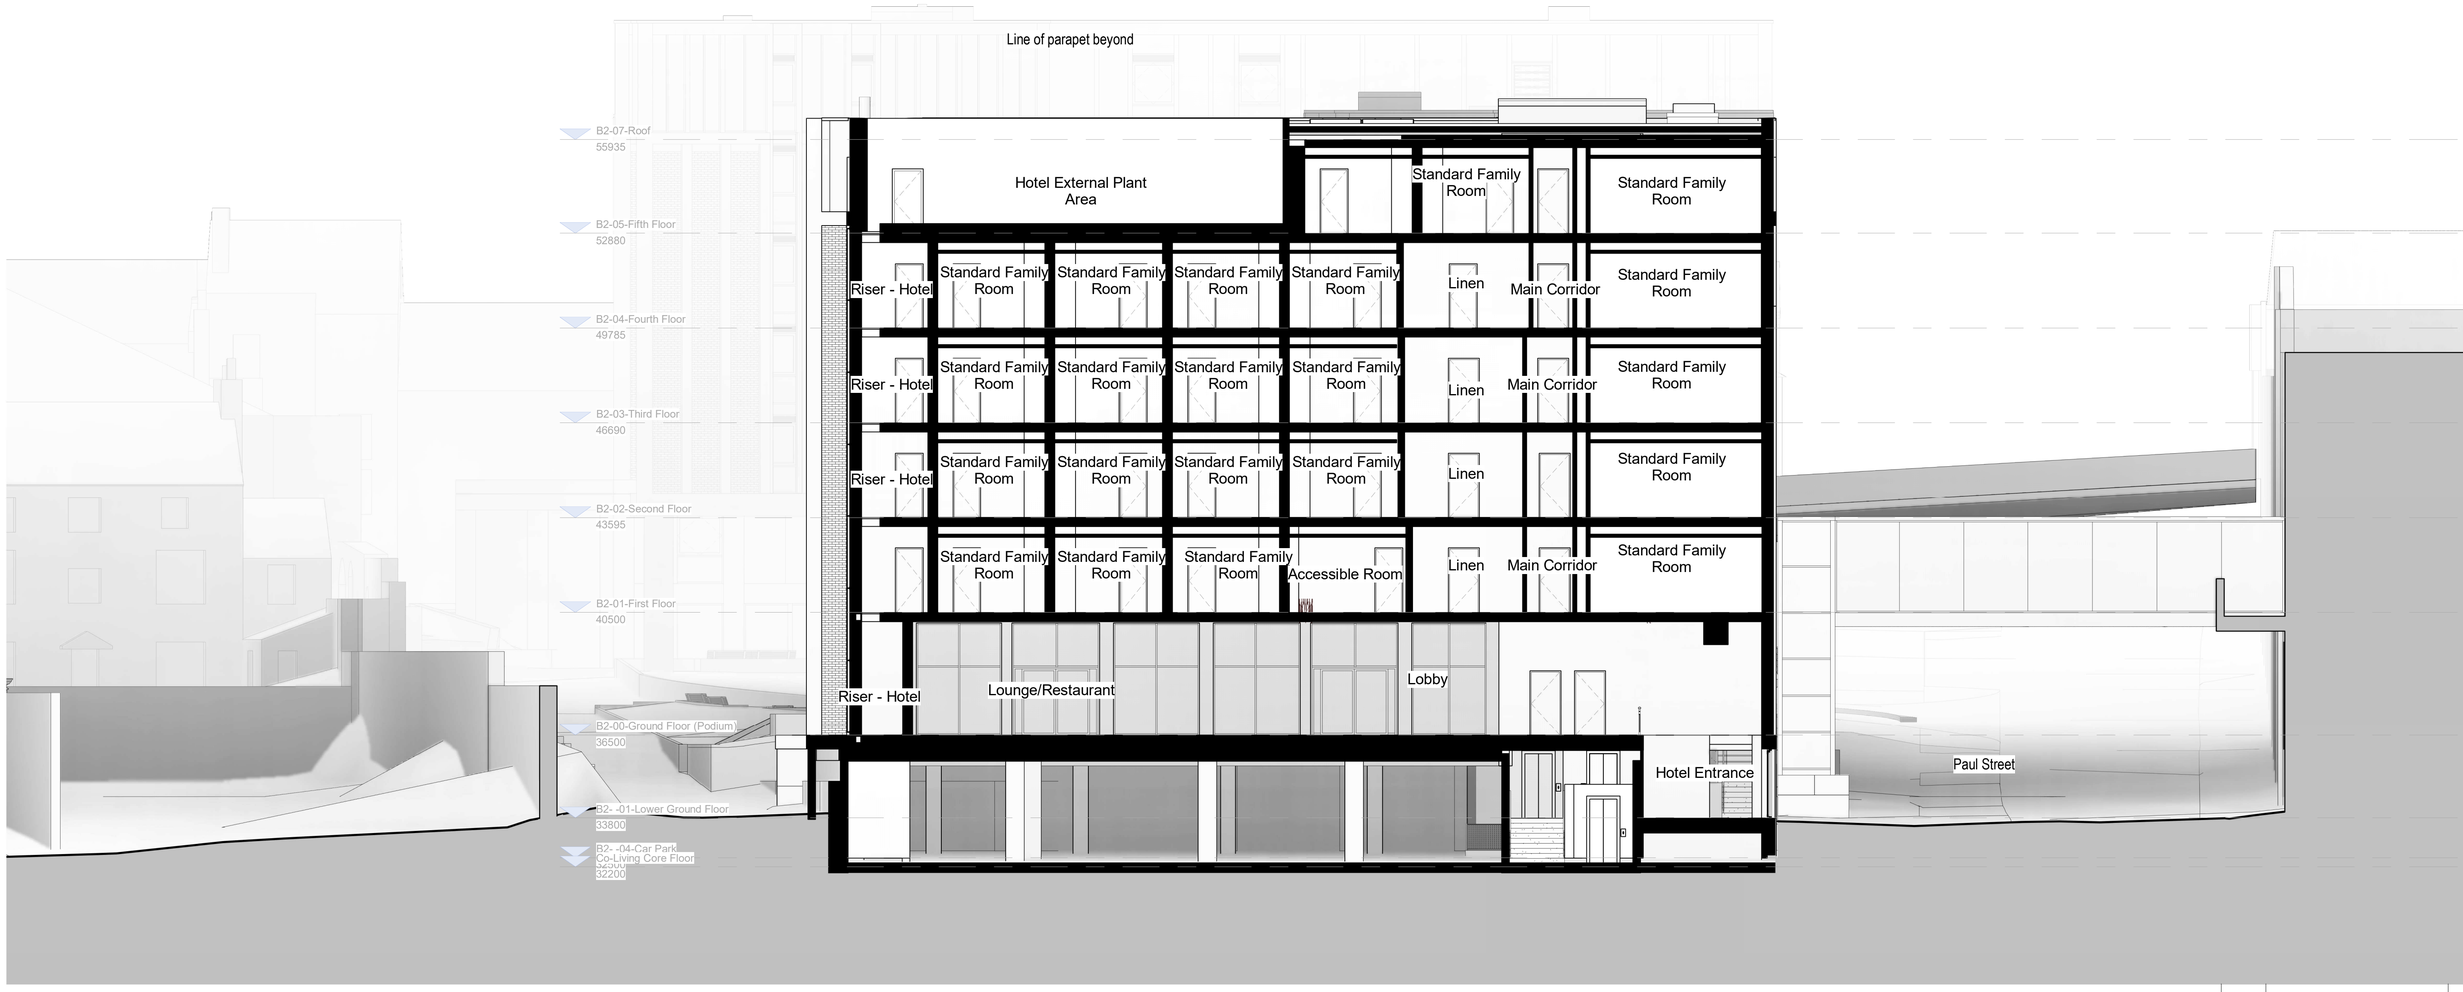

Section Key

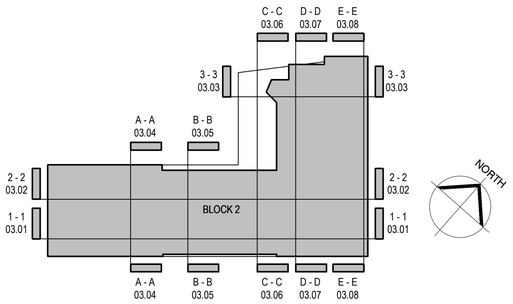

0m 5m 10m

Scale 1:100

REV	DATE	COMMENT	AUTH/CHCKD
C03	11.05.20	Updated for Revised Planning Application	JS/MP
P5	04.05.20	Draft Issue	JS/MP
C02	15.10.19	Amendment to Planning Drawing	MP/MP
C01	15.10.19	Planning Issue	JS / MP
P4	27.09.19	DRAFT PLANNING APPLICATION ISSUE	PA / MP
P3	19.09.19	ISSUED FOR CO-ORDINATION	PA / MP
P2	11.07.19	DRAFT ISSUE FOR INFORMATION	PA / MP
P1	07.06.19	DRAFT ISSUE FOR CO-ORDINATION	PA / MP

PROJECT TITLE
Harlequins Block 2

DETAIL
B2 Section D - D

DRAWING NUMBER (PROJECT-ORIGINATOR-ZONE-LEVEL-TYPE-ROLE-NUMBER)
EHQ- LHC - 02 - ZZ - DR - A - 03.07

STATUS	STATUS DESCRIPTION	
S2	Planning Issue	
REVISION	**DATE**	**SCALE**
C03	05/16/19	1 : 100@A1

CONTRACTORS MUST CHECK ALL DIMENSIONS ON SITE - ONLY FIGURED DIMENSIONS ARE TO BE WORKED FROM - DISCREPANCIES MUST BE REPORTED TO THE ARCHITECT BEFORE PROCEEDING
© THIS DRAWING IS COPYRIGHT

LHC PROJECT NUMBER
17161

lhc design
EXETER 01392 444334
PLYMOUTH 01752 669368
ST AUSTELL 01726 298620
lhc.net