


## Section Key

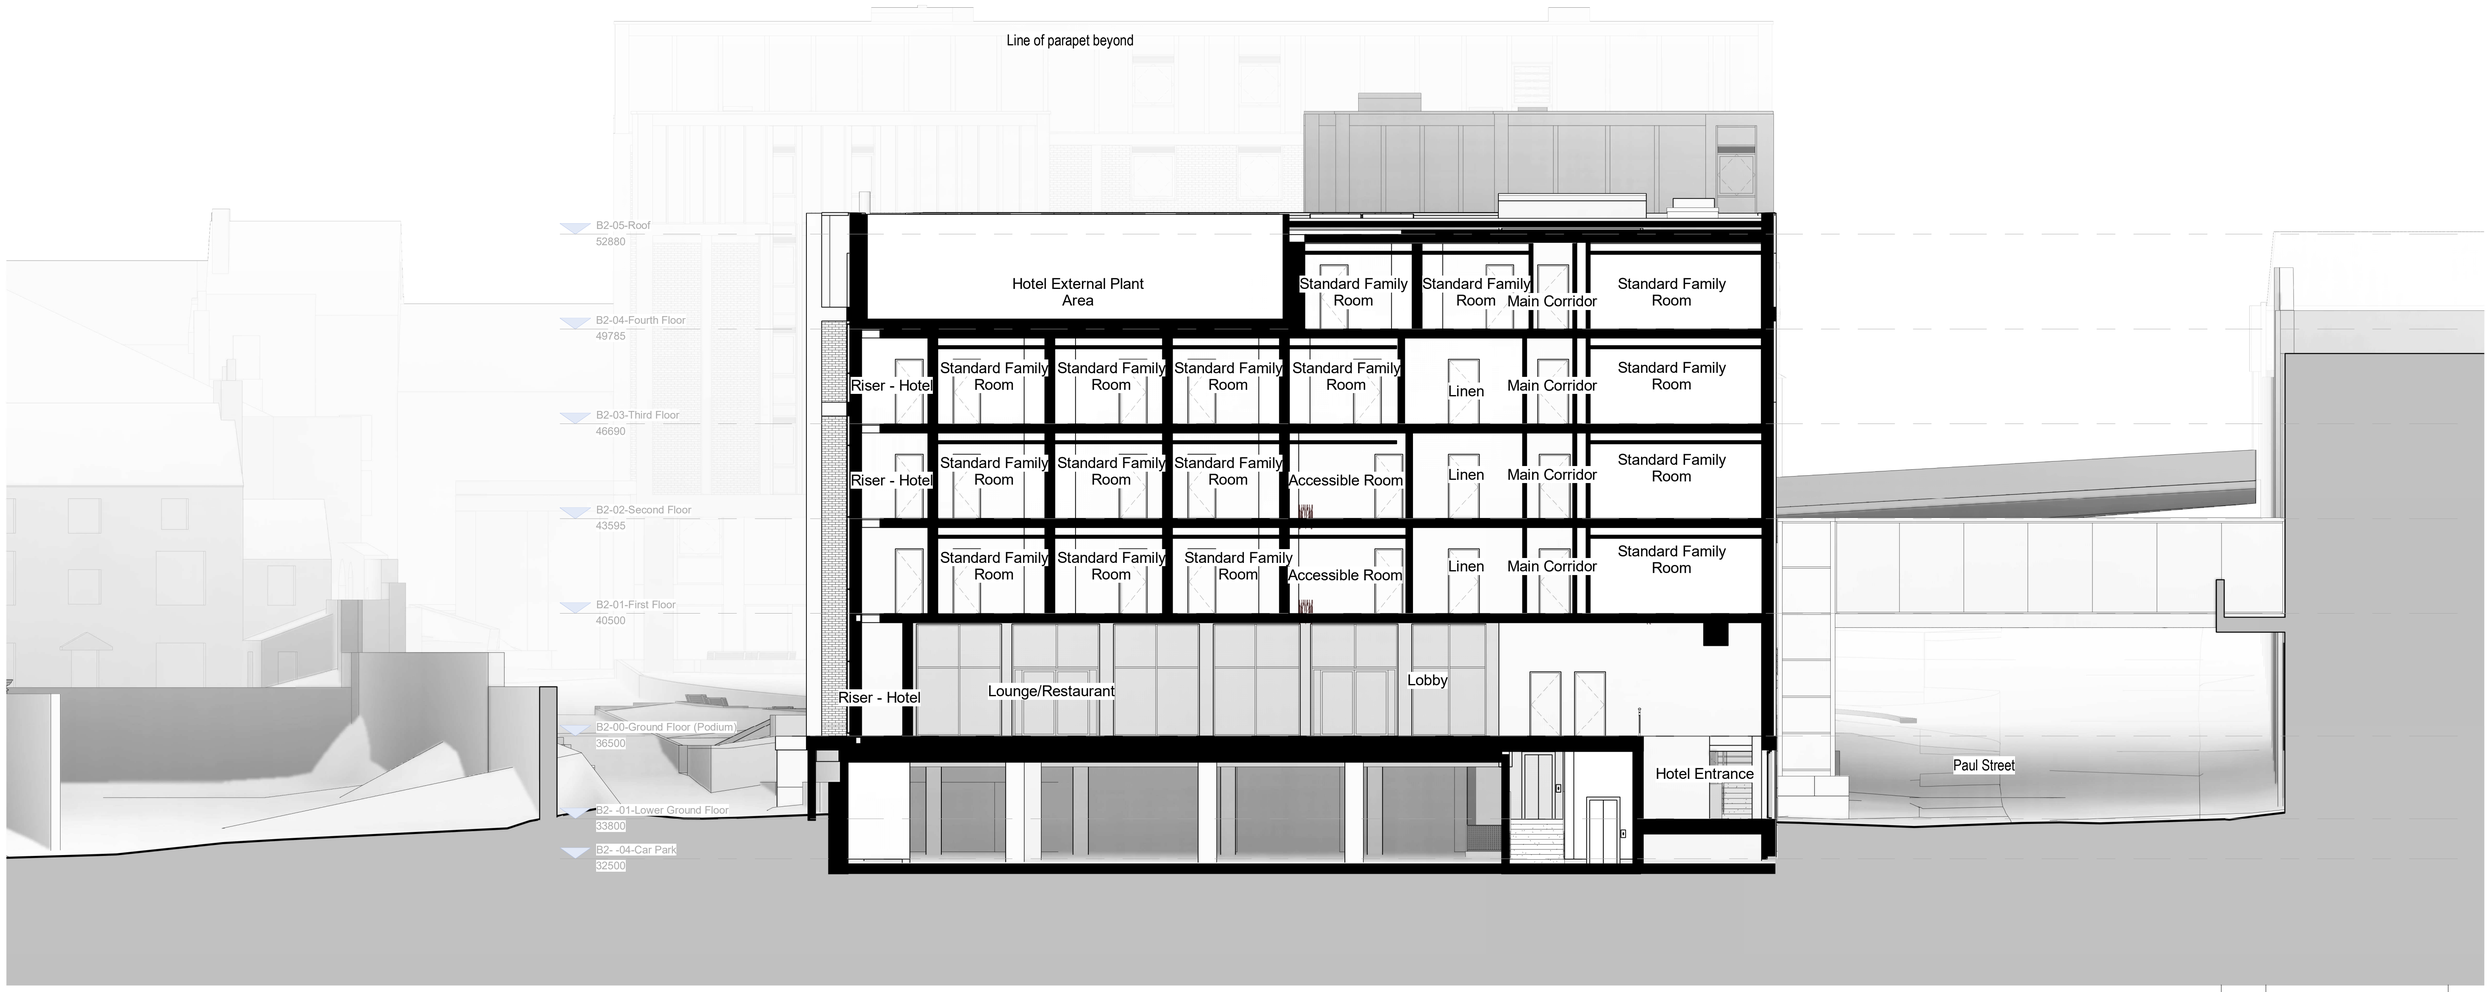


0m 5m 10m

Scale 1:100

| REV | DATE | COMMENT | AUTH/CHCKD |
|---|---|---|---|
| C04 | 23/07/20 | Revised Planning Drawings - Reduced heights Block 1 and Block 2 and minor elevation amendments | JS/RB |
| C03 | 11.05.20 | Updated for Revised Planning Application | JS/MP |
| P5 | 04.05.20 | Draft Issue | JS/MP |
| C02 | 15.10.19 | Amendment to Planning Drawing | MP/MP |
| C01 | 15.10.19 | Planning Issue | JS / MP |
| P4 | 27.09.19 | DRAFT PLANNING APPLICATION ISSUE | PA / MP |
| P3 | 19.09.19 | ISSUED FOR CO-ORDINATION | PA / MP |
| P2 | 11.07.19 | DRAFT ISSUE FOR INFORMATION | PA / MP |
| P1 | 07.06.19 | DRAFT ISSUE FOR CO-ORDINATION | PA / MP |

**PROJECT TITLE**
Harlequins Block 2

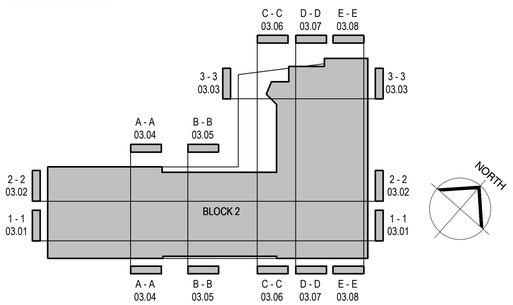**DETAIL**
B2 Section D - D

**DRAWING NUMBER (PROJECT-ORIGINATOR-ZONE-LEVEL-TYPE-ROLE-NUMBER)**
EHQ- LHC - 02 - ZZ - DR - A - 03.07

| STATUS | STATUS DESCRIPTION | |
|---|---|---|
| S2 | Planning Issue | |
| **REVISION** | **DATE** | **SCALE** |
| C04 | 05/16/19 | 1 : 100@A1 |

CONTRACTORS MUST CHECK ALL DIMENSIONS ON SITE - ONLY FIGURED DIMENSIONS ARE TO BE WORKED FROM - DISCREPANCIES MUST BE REPORTED TO THE ARCHITECT BEFORE PROCEEDING
© THIS DRAWING IS COPYRIGHT

**LHC PROJECT NUMBER**
17161

lhc design
EXETER 01392 444334
PLYMOUTH 01752 669368
ST AUSTELL 07812 986220
lhc.net